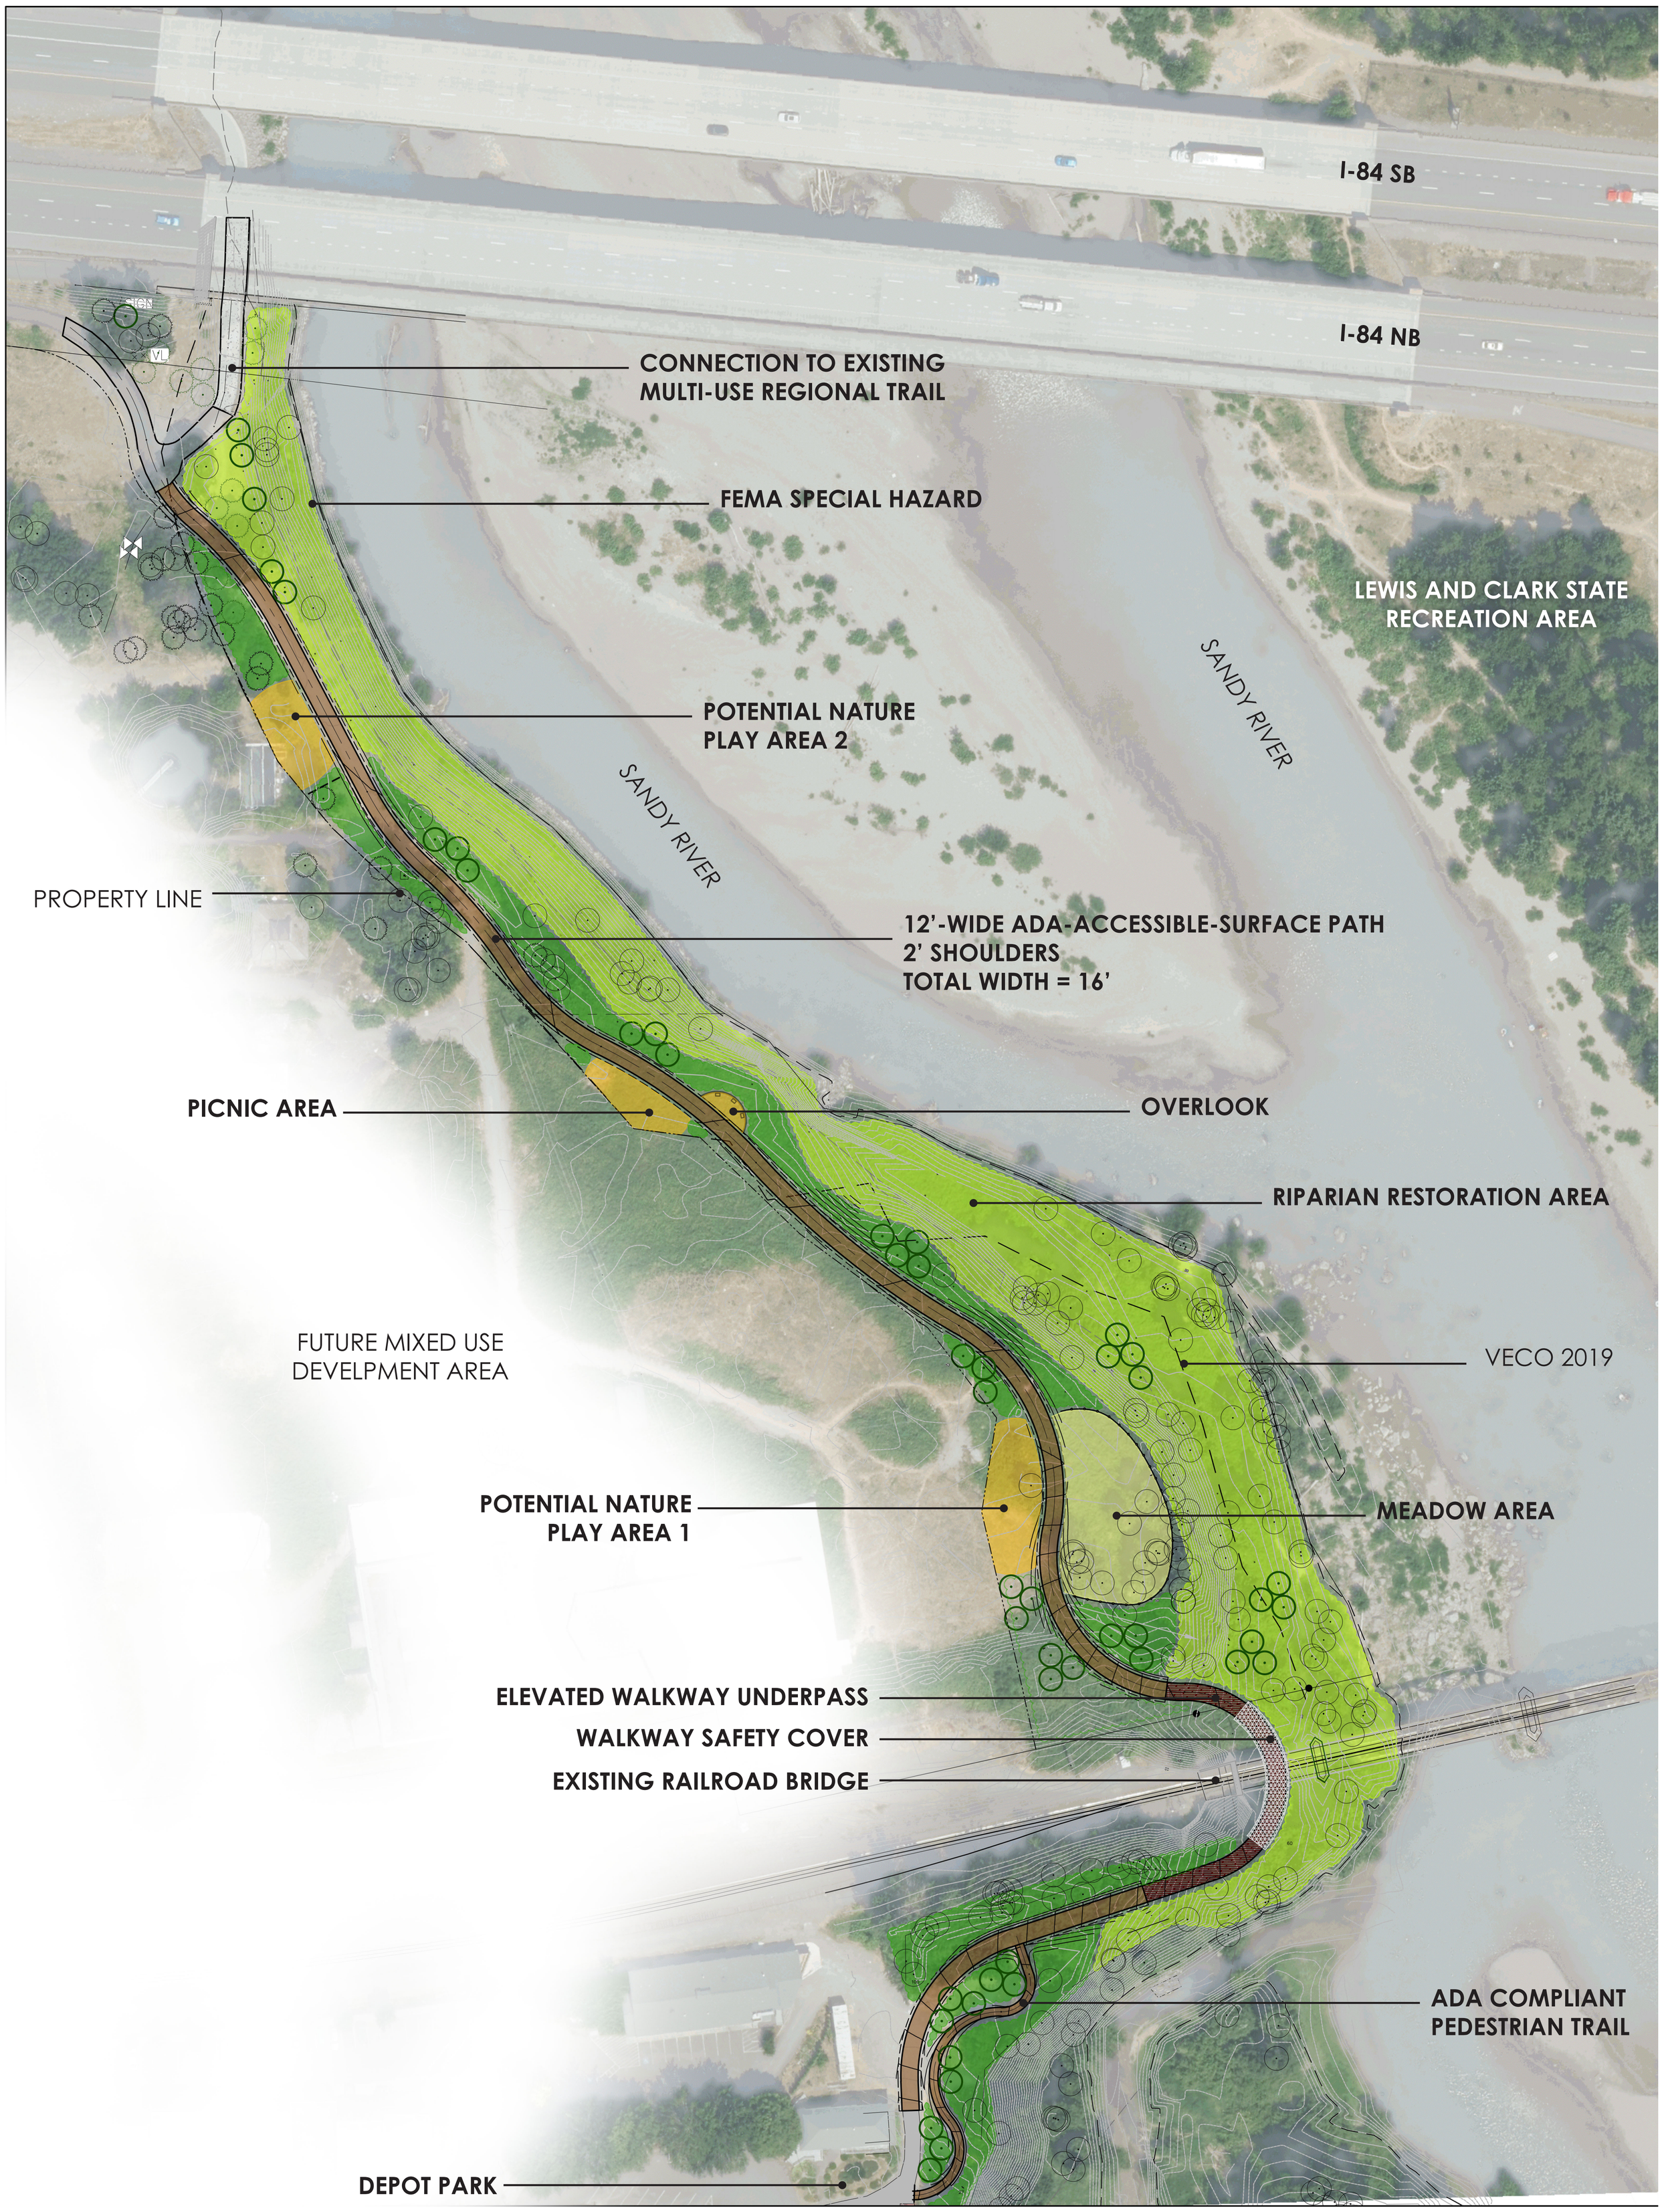

SANDY RIVER ACCESS TRAIL : 30% DESIGN PLAN

Marianne Zarkin
LANDSCAPE ARCHITECTS